PROJECT REFERENCE NO.	SHEET NO.
MARTA HRT GA 400	1

LEGEND

PLAN

- HRT ALIGNMENT
- BRIDGE
- TUNNEL
- RETAINING WALL
- STATION
- TRACTION POWER SUBSTATION
- PREFERRED PARK&RIDE SITE
- OTHER SITES CONSIDERED
- IMPROVEMENTS BY OTHERS
- ALPHARETTA BUFFER ZONE
- RIGHT OF WAY/ PROPERTY LINES

0' 400' 800'

PROFILE

- HRT PROFILE
- STATION
- EXIST GROUND LINE
- GA 400 EXIST VERTICAL GRADE

HRT ALTERNATIVE

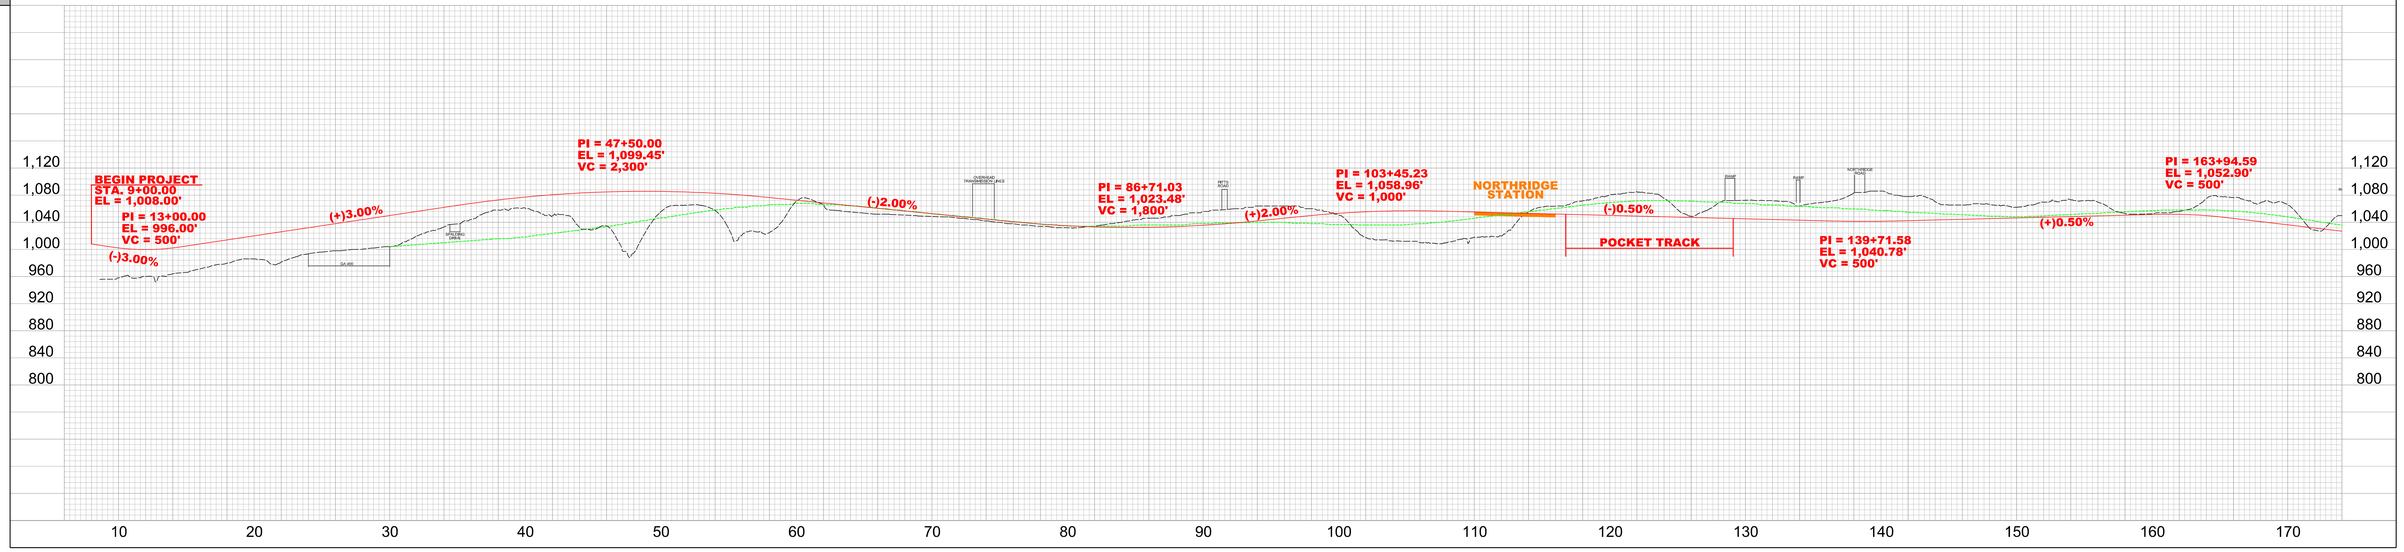

PROJECT REFERENCE NO.	SHEET NO.
MARTA HRT GA 400	2

LEGEND

PLAN

- HRT ALIGNMENT
- BRIDGE
- TUNNEL
- RETAINING WALL
- STATION
- TRACTION POWER SUBSTATION
- PREFERRED PARK&RIDE SITE
- OTHER SITES CONSIDERED
- IMPROVEMENTS BY OTHERS
- ALPHARETTA BUFFER ZONE
- RIGHT OF WAY/ PROPERTY LINES

PROFILE

- HRT PROFILE
- STATION
- EXIST GROUND LINE
- GA 400 EXIST VERTICAL GRADE

HRT ALTERNATIVE

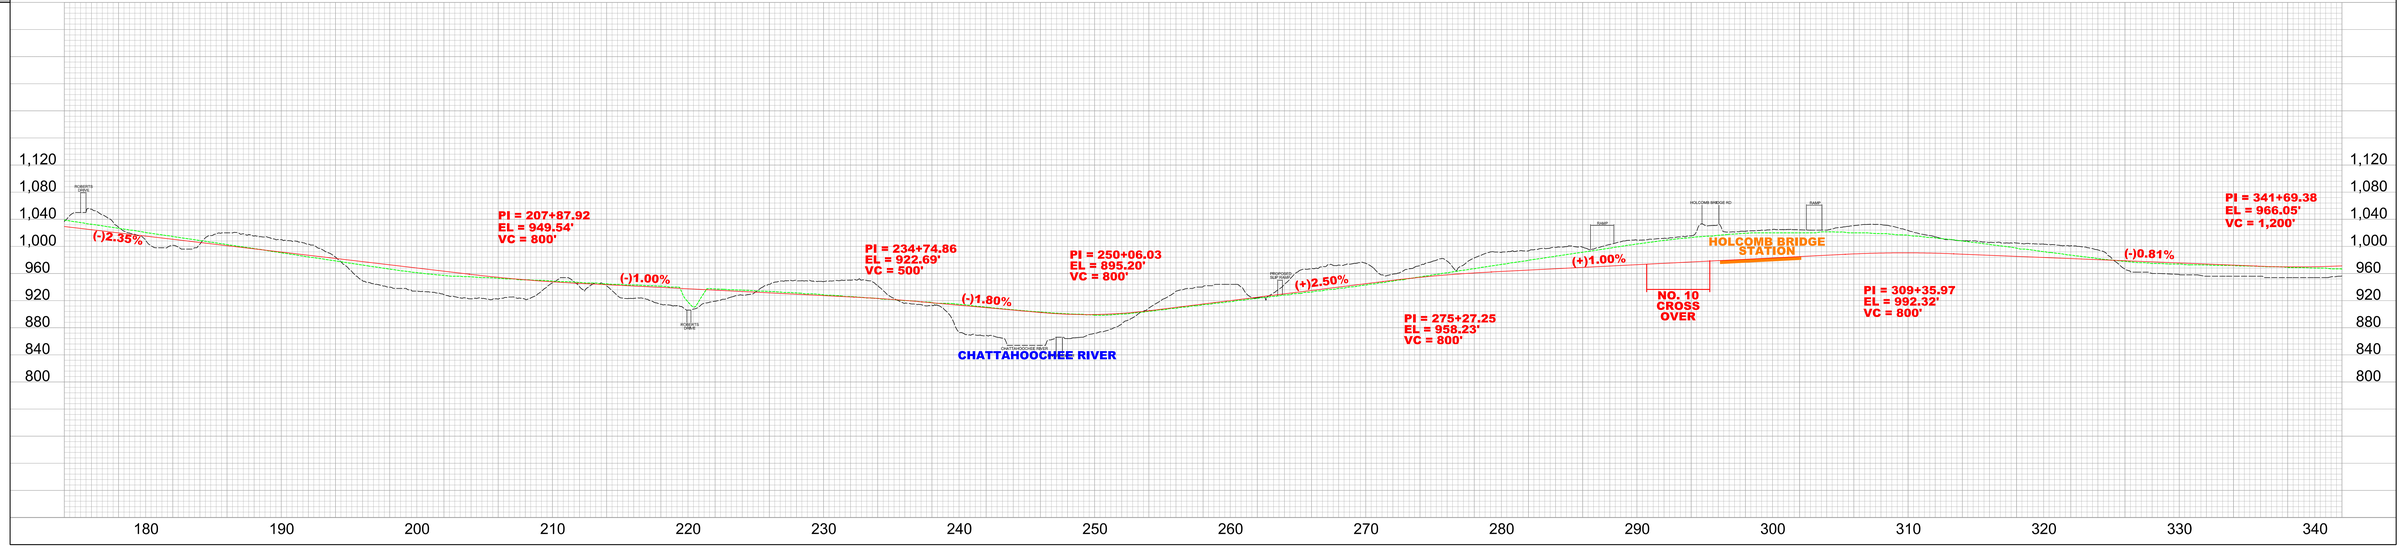

PROJECT REFERENCE NO.	SHEET NO.
MARTA HRT GA 400	3

LEGEND

PLAN

- HRT ALIGNMENT
- BRIDGE
- TUNNEL
- RETAINING WALL
- STATION
- TRACTION POWER SUBSTATION
- PREFERRED PARK&RIDE SITE
- OTHER SITES CONSIDERED
- IMPROVEMENTS BY OTHERS
- ALPHARETTA BUFFER ZONE
- RIGHT OF WAY/ PROPERTY LINES

PROFILE

- HRT PROFILE
- STATION
- EXIST GROUND LINE
- GA 400 EXIST VERTICAL GRADE

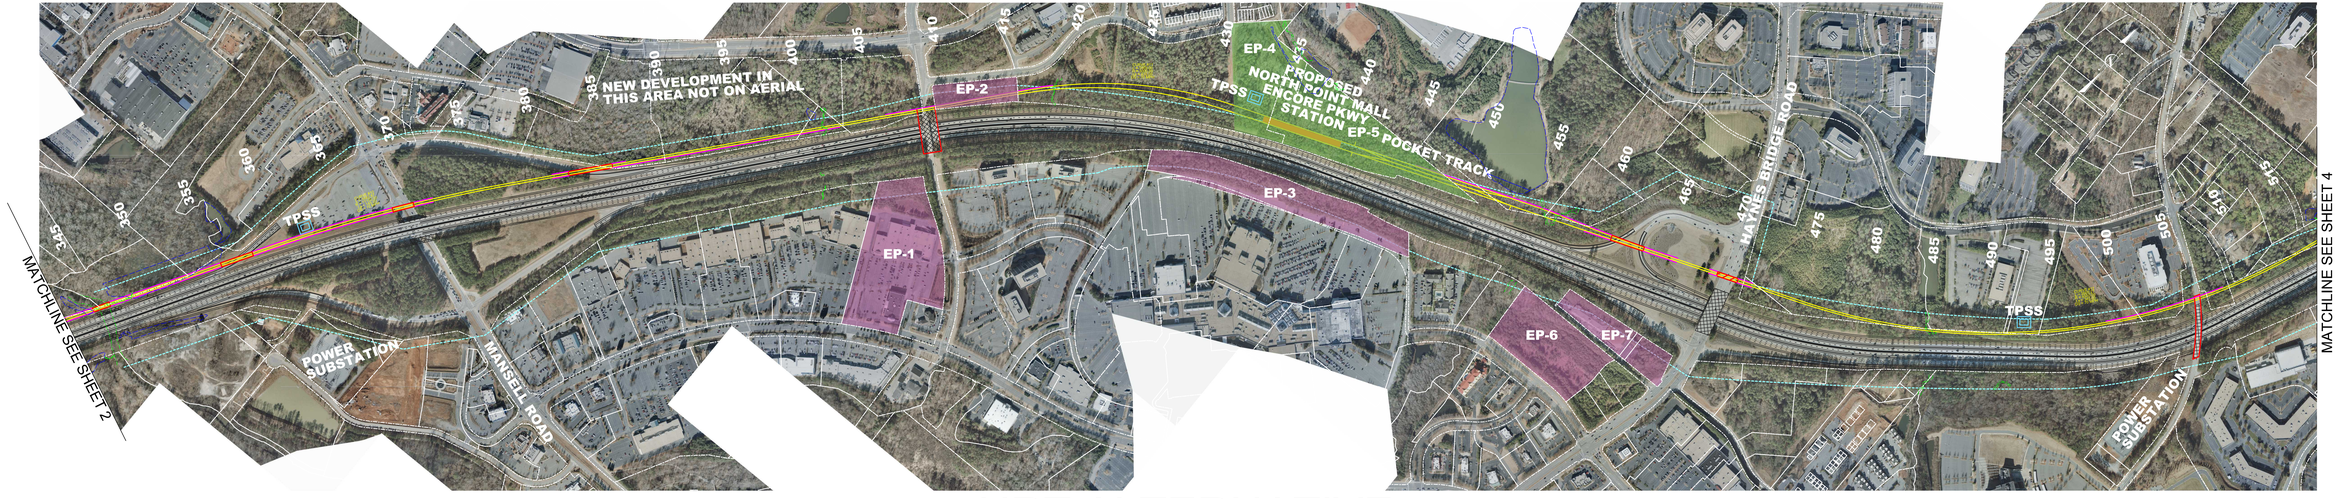

HRT ALTERNATIVE

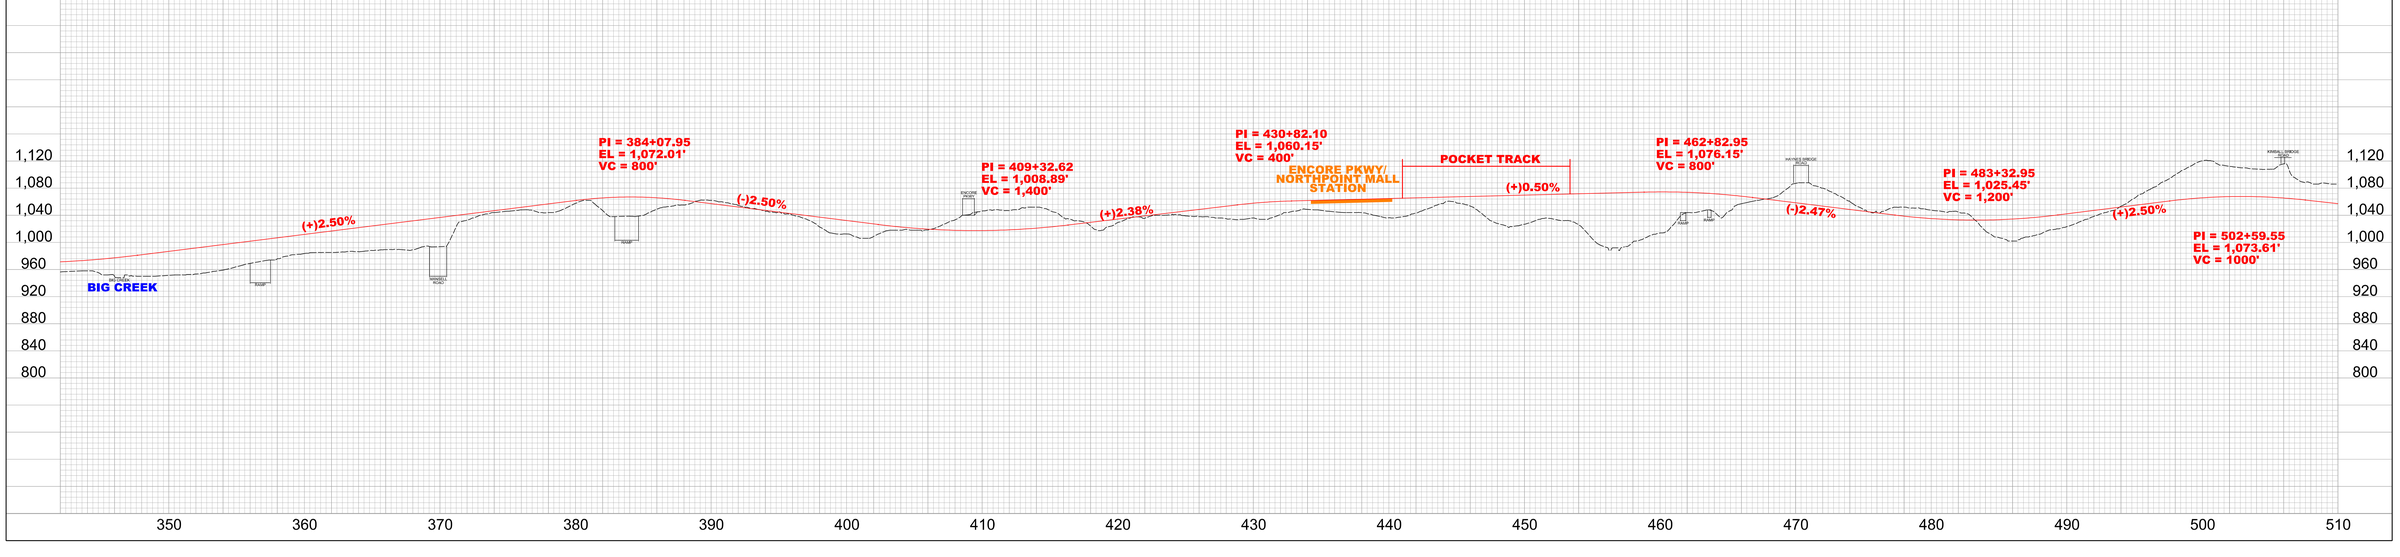

PROJECT REFERENCE NO.	SHEET NO.
MARTA HRT GA 400	4

LEGEND

PLAN

- HRT ALIGNMENT
- BRIDGE
- TUNNEL
- RETAINING WALL
- STATION
- TRACTION POWER SUBSTATION
- PREFERRED PARK&RIDE SITE
- OTHER SITES CONSIDERED
- IMPROVEMENTS BY OTHERS
- ALPHARETTA BUFFER ZONE
- RIGHT OF WAY/ PROPERTY LINES

PROFILE

- HRT PROFILE
- STATION
- EXIST GROUND LINE
- GA 400 EXIST VERTICAL GRADE

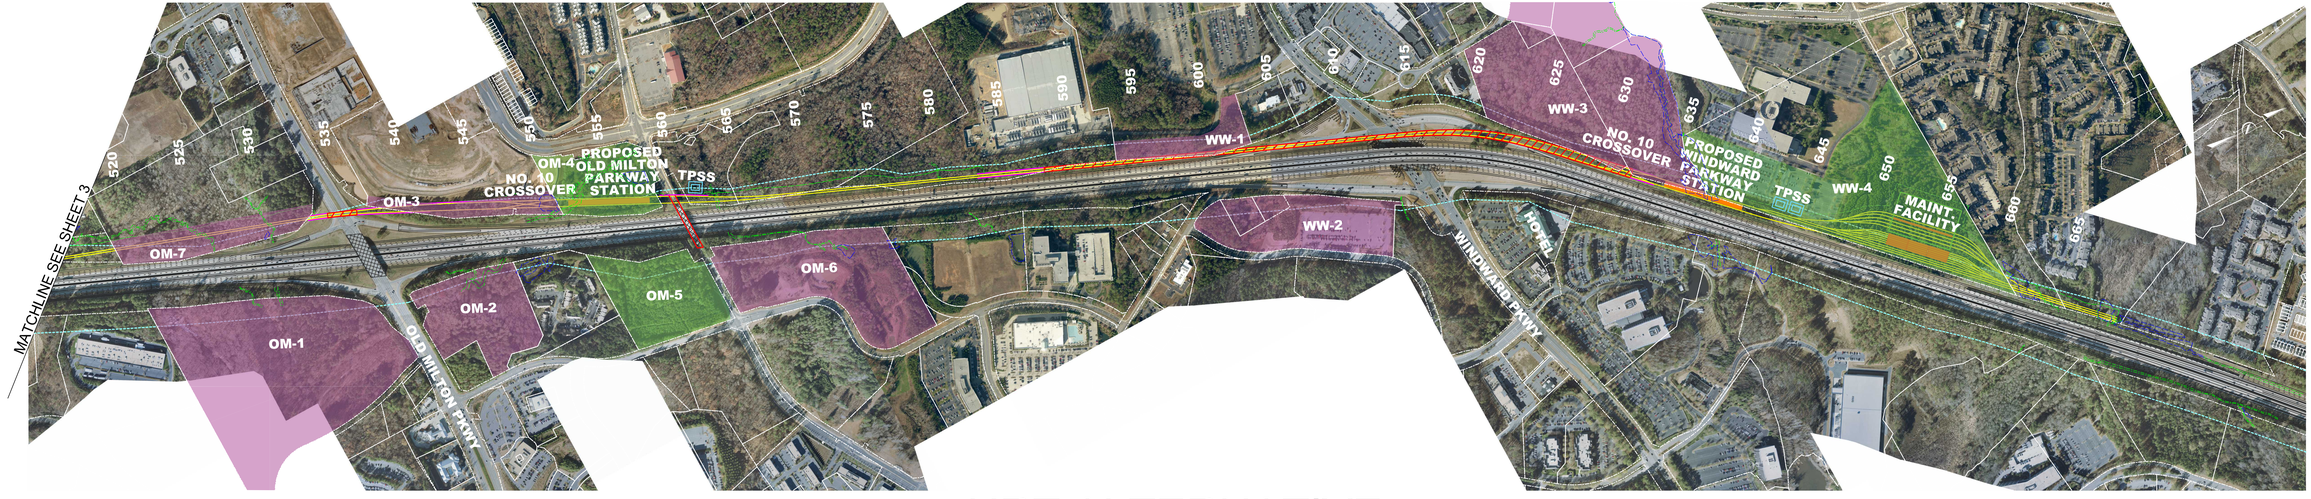
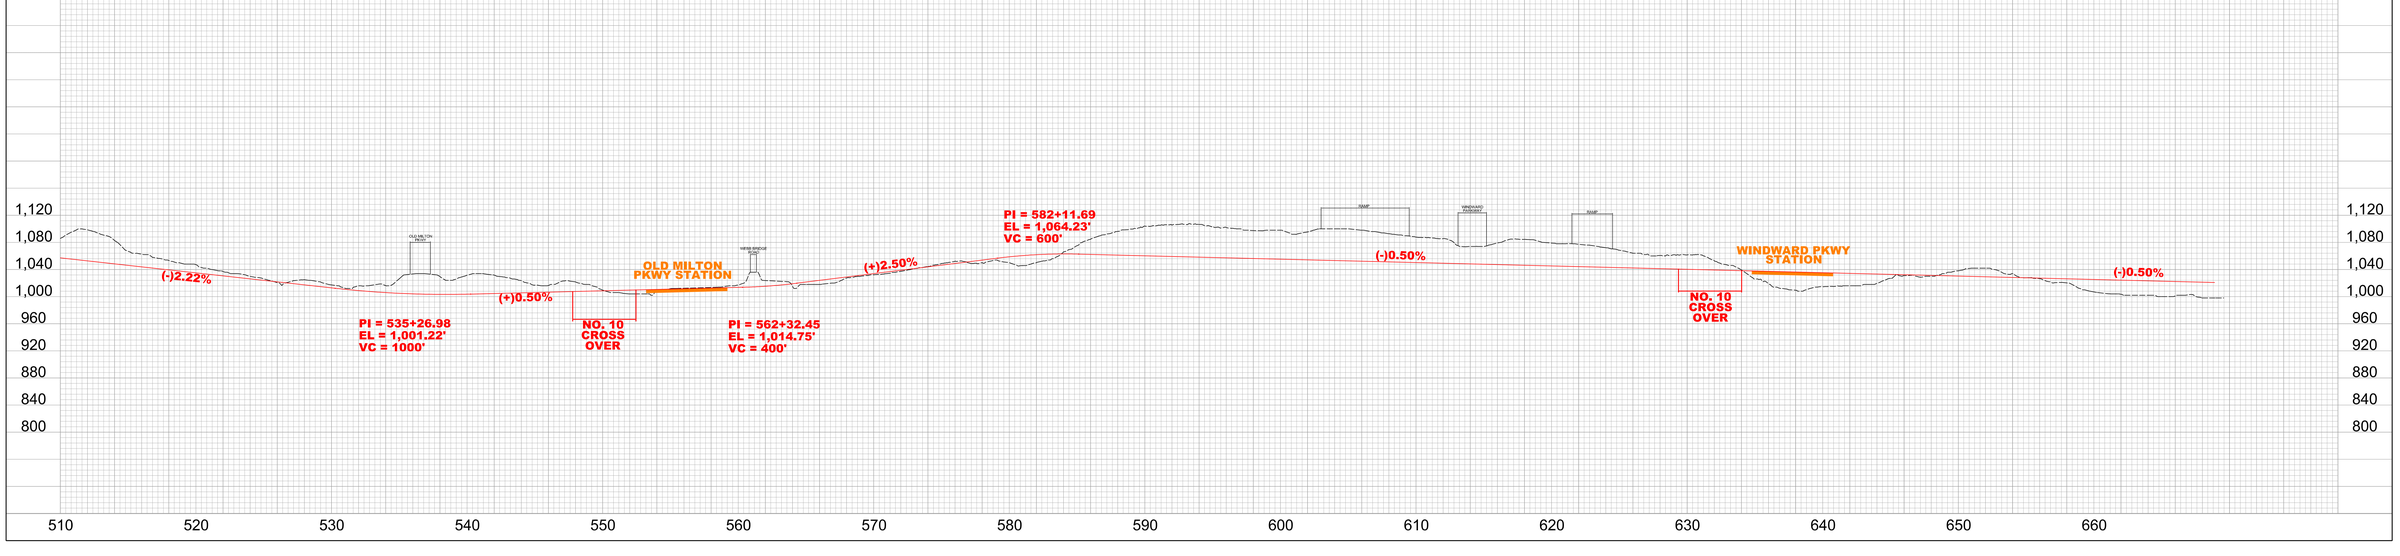
HRT ALTERNATIVE